



**THE PORT AUTHORITY
OF NY & NJ**



ORIGINAL SIGNED & SEALED
N.Y. P.E. (OR R.A.)

The Phillips Janson Group
Architects, P.C.
11 West 42nd Street
New York, New York 10036

Wesler-Cohen Associates
Consulting Engineers
740 Broadway
Amityville, New York 11701

No.	Date	Revision	Approval
-	-	-	-

Engineering Department					
Design Division					

The World Trade Center

Title

**FIRE COMMAND
CENTERS**

ARCHITECTURAL


**TOWERS ONE & TWO/
BUILDING FOUR
MISC DETAILS**

This drawing subject to conditions in contract.
All inventions, ideas, designs and methods
herein are reserved to Fort Authority and
may not be used without its written consent.

<u>AJ</u>	<u>JL</u>	<u>BZ</u>
Task Leader	Drawn by	Checked by

Date 05/24/96 Scale AS SHOW

Contract Number **WTC-861.089** Drawing Number **A-8**

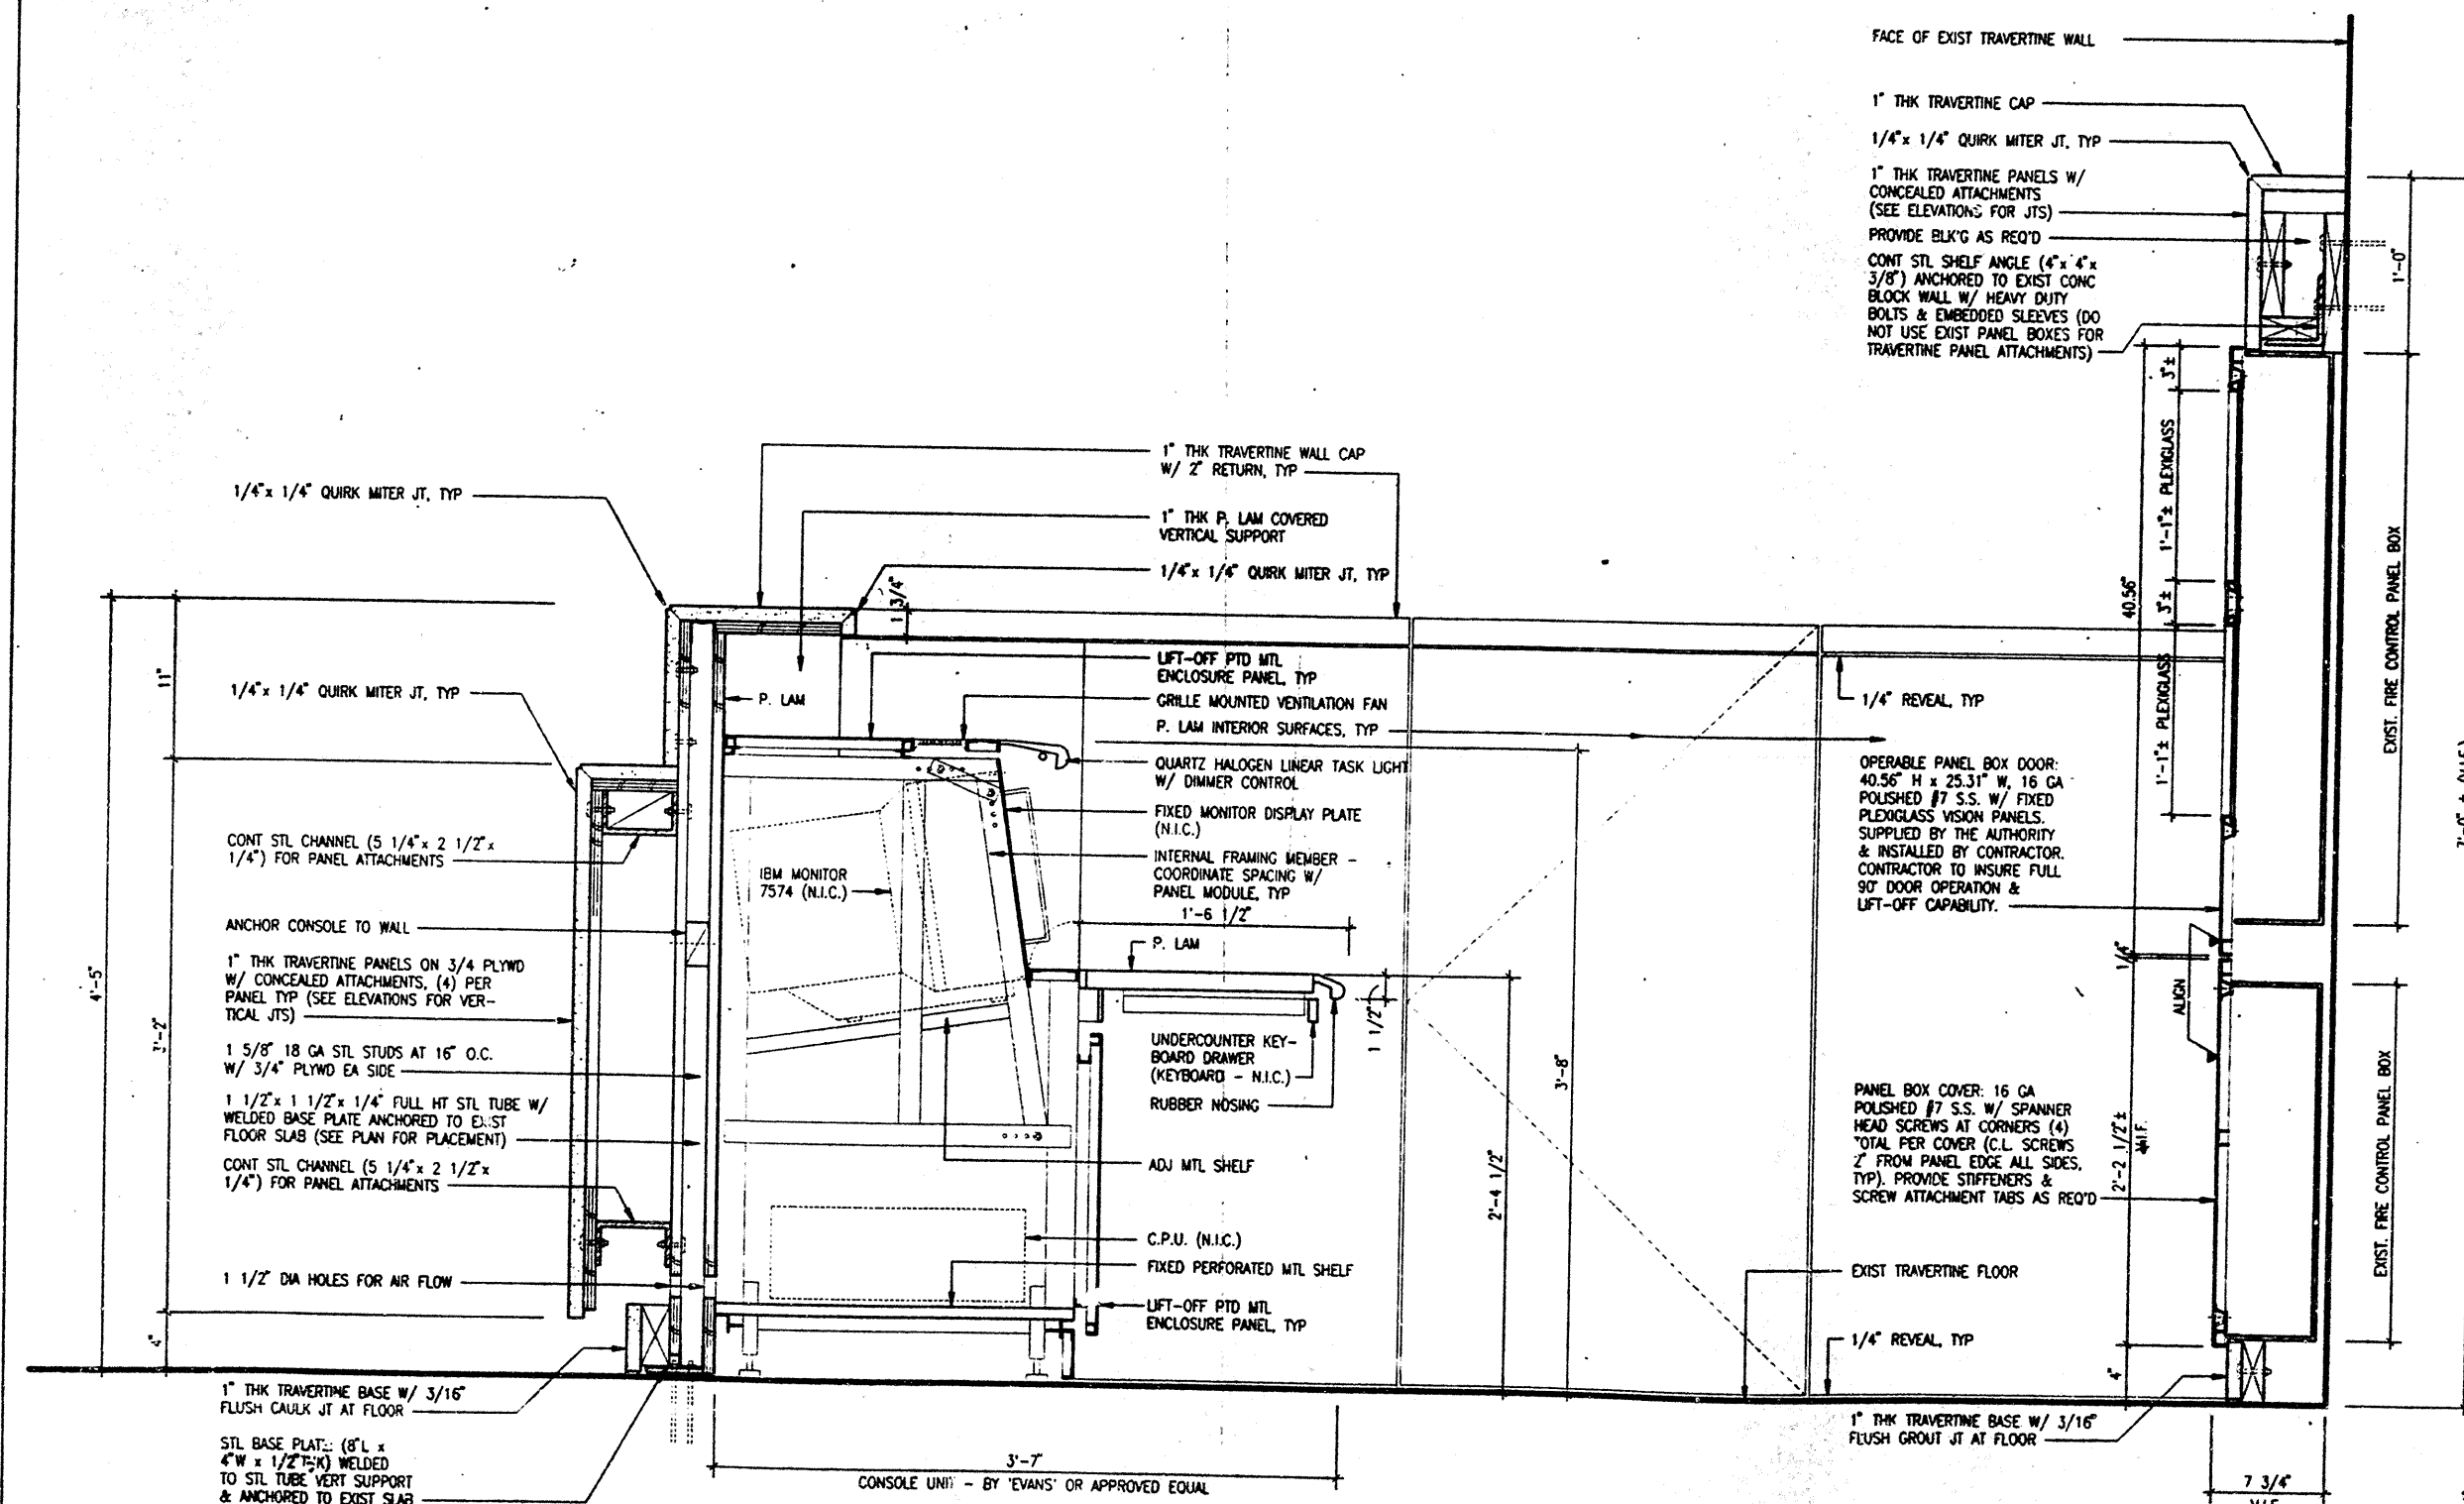


BUILDING 4
TYPICAL CROSS SECTION


0 1 2
SCALE IN FEET

I HEREBY CERTIFY THAT THIS IS A TRUE AND CORRECT COPY OF ONE OF THE CONTRACT DRAWINGS CONSTITUTING A PART OF CONTRACT NO. **WTC-861.081** IN THE FORM IN WHICH SAID DRAWINGS EXISTED AT THE TIME THE SAID CONTRACT WAS EXECUTED BY THE PARTIES.

DATE: 9/9/96 *BAO*
DATE: 9/24/96 *Peter K. Swann*
SPEC. W/WRK
ENGINEER OF DESIGN

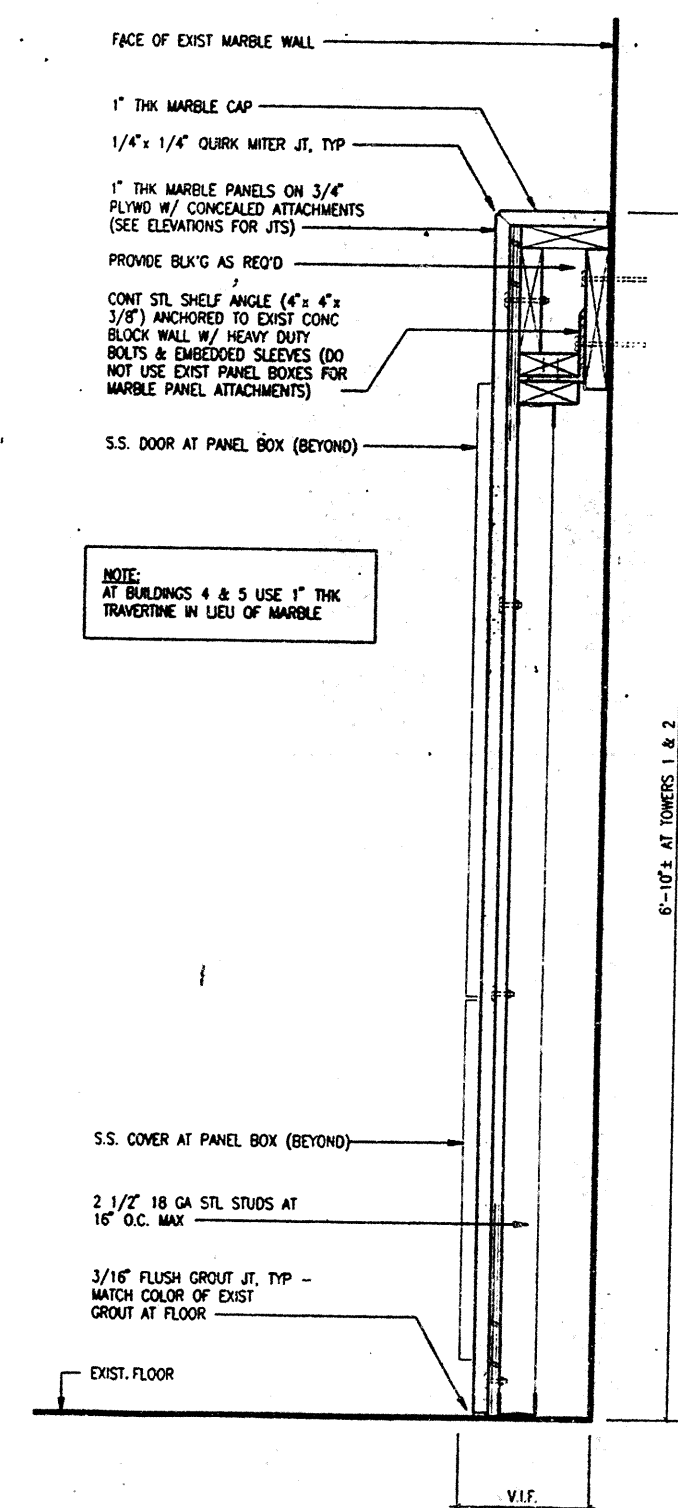

TOWERS 1 & 2/BLDG 4
SECT BETWEEN PANEL BOXES



0 1 2
SCALE IN FEET

Drawing File C:\95\95542.00\CD5-fcs2 Date: 5/23/1996 Time: 3:29 P.M. Scale: 1"